



ARYAVART UNIVERSITY JHARKHEDA SEHORE M.P

NH-46 VILL. JHARKHEDA TEHSHIL SHYAMPUR DISTT.SHEOR MP


Run by -APS Shiksha prasar Samiti chhatarpur MP

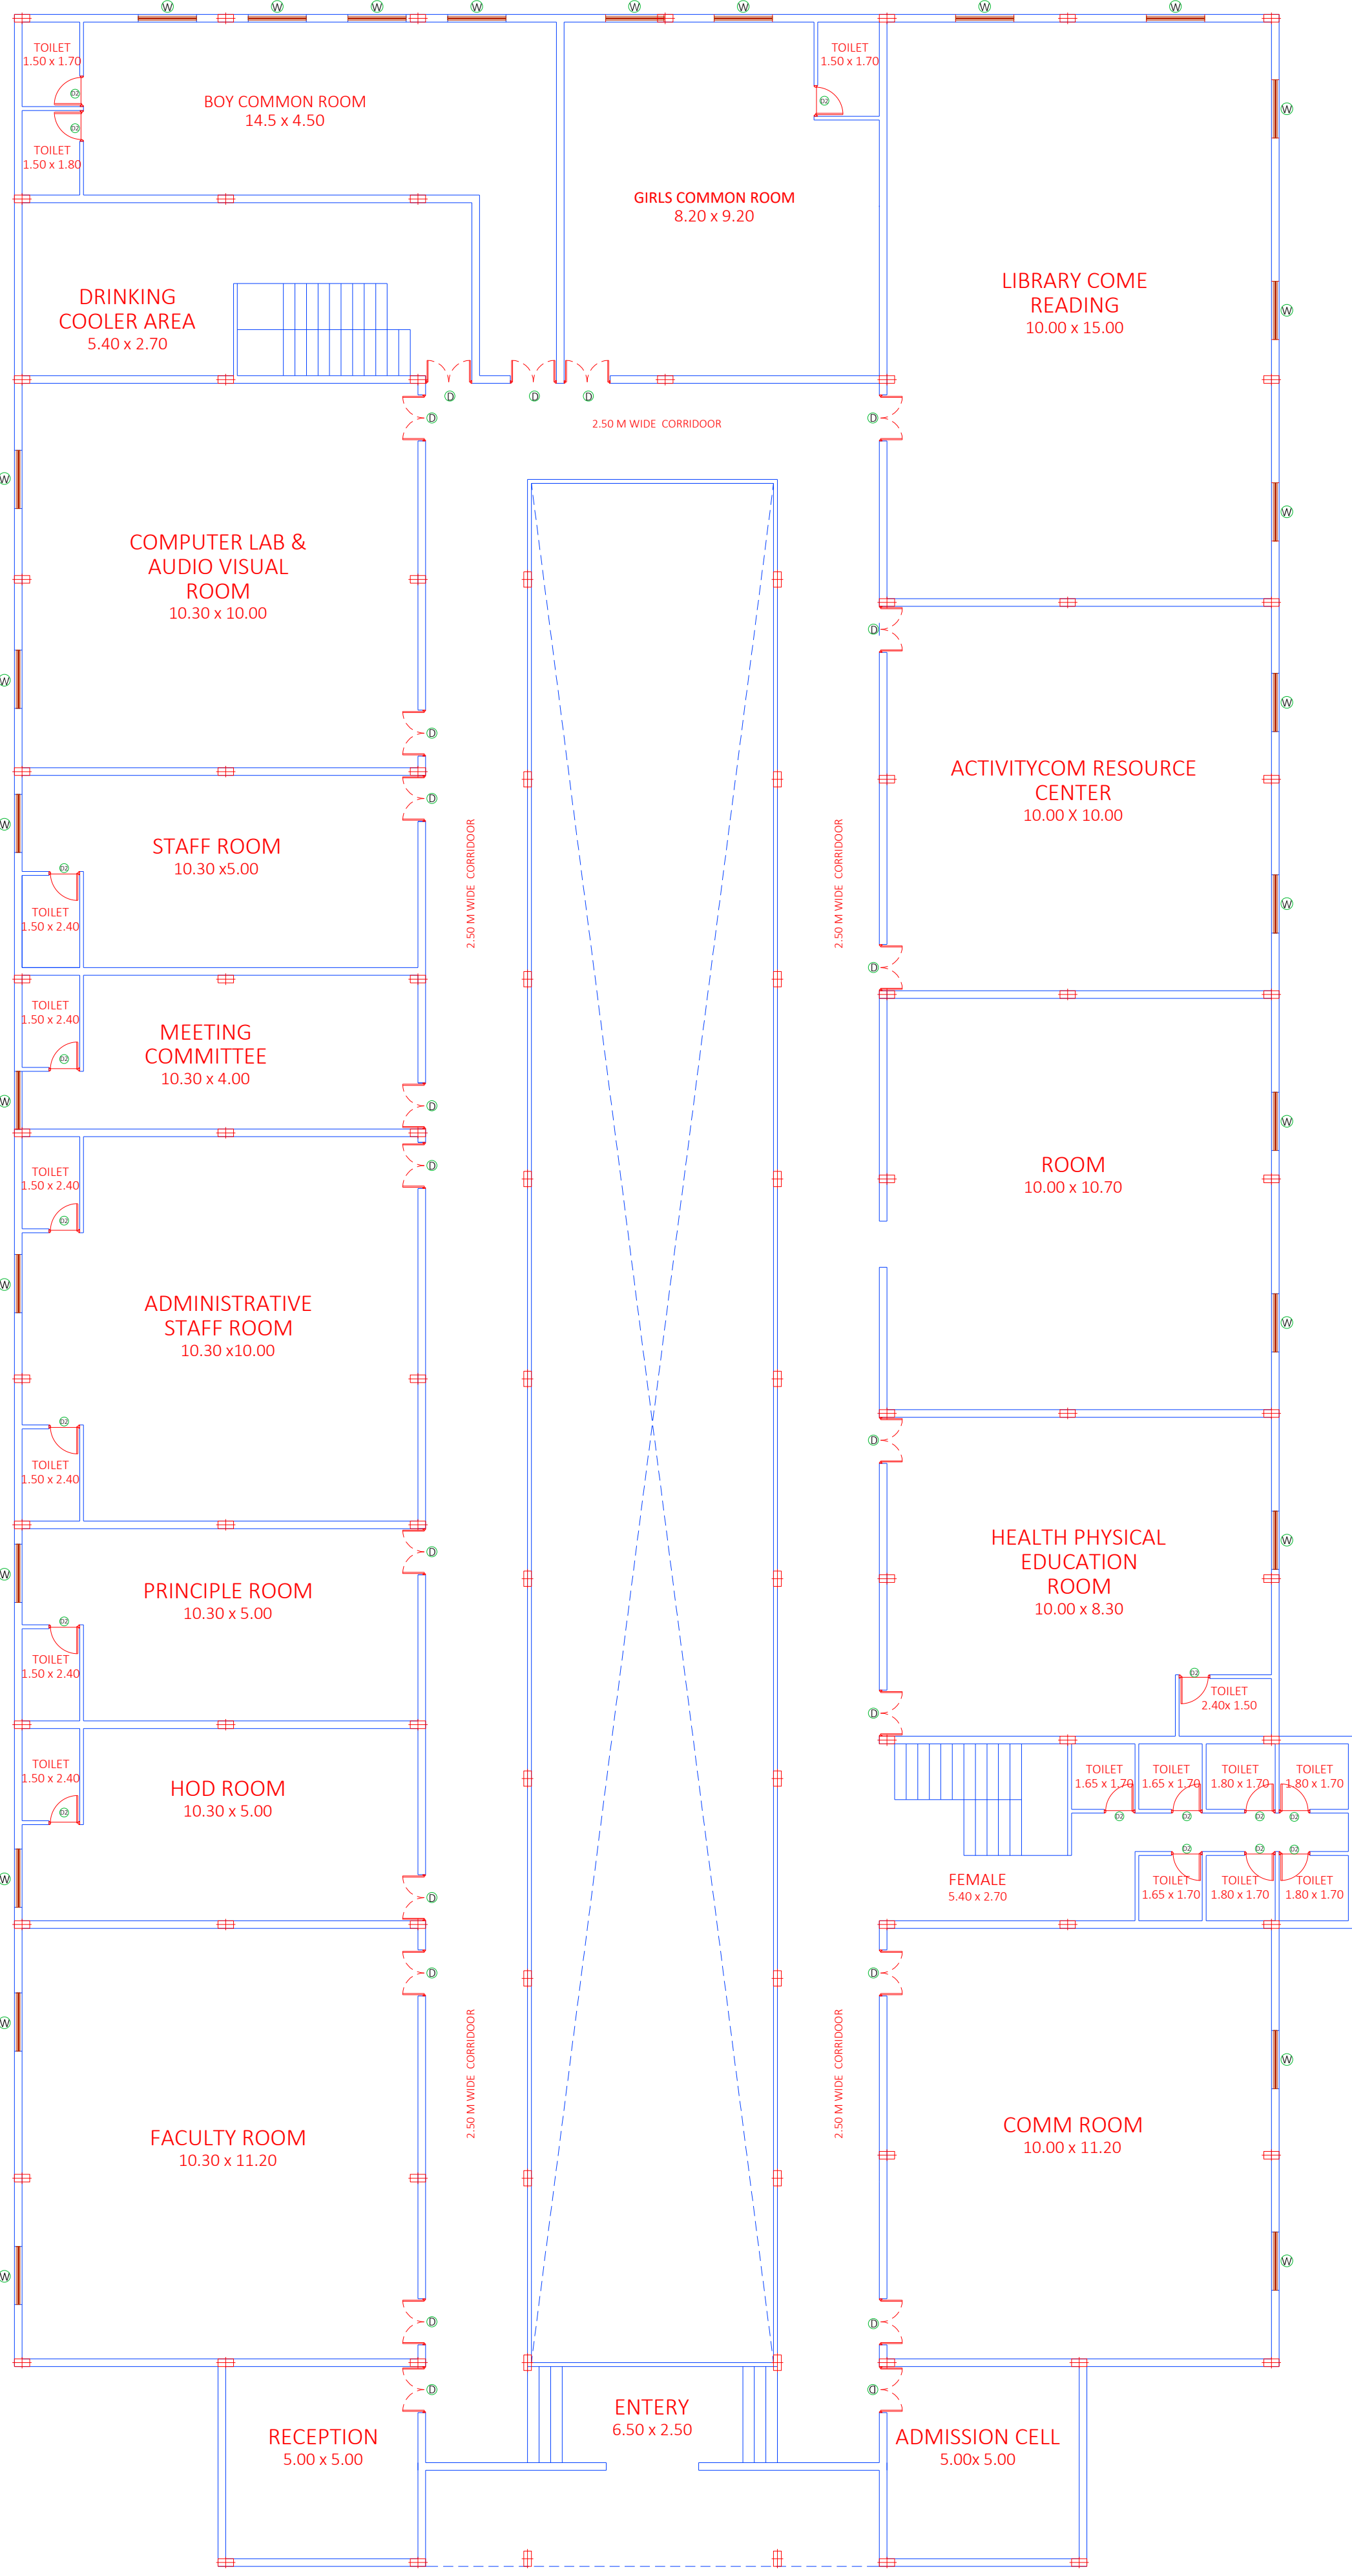

EXSITING GROUND FLOOR

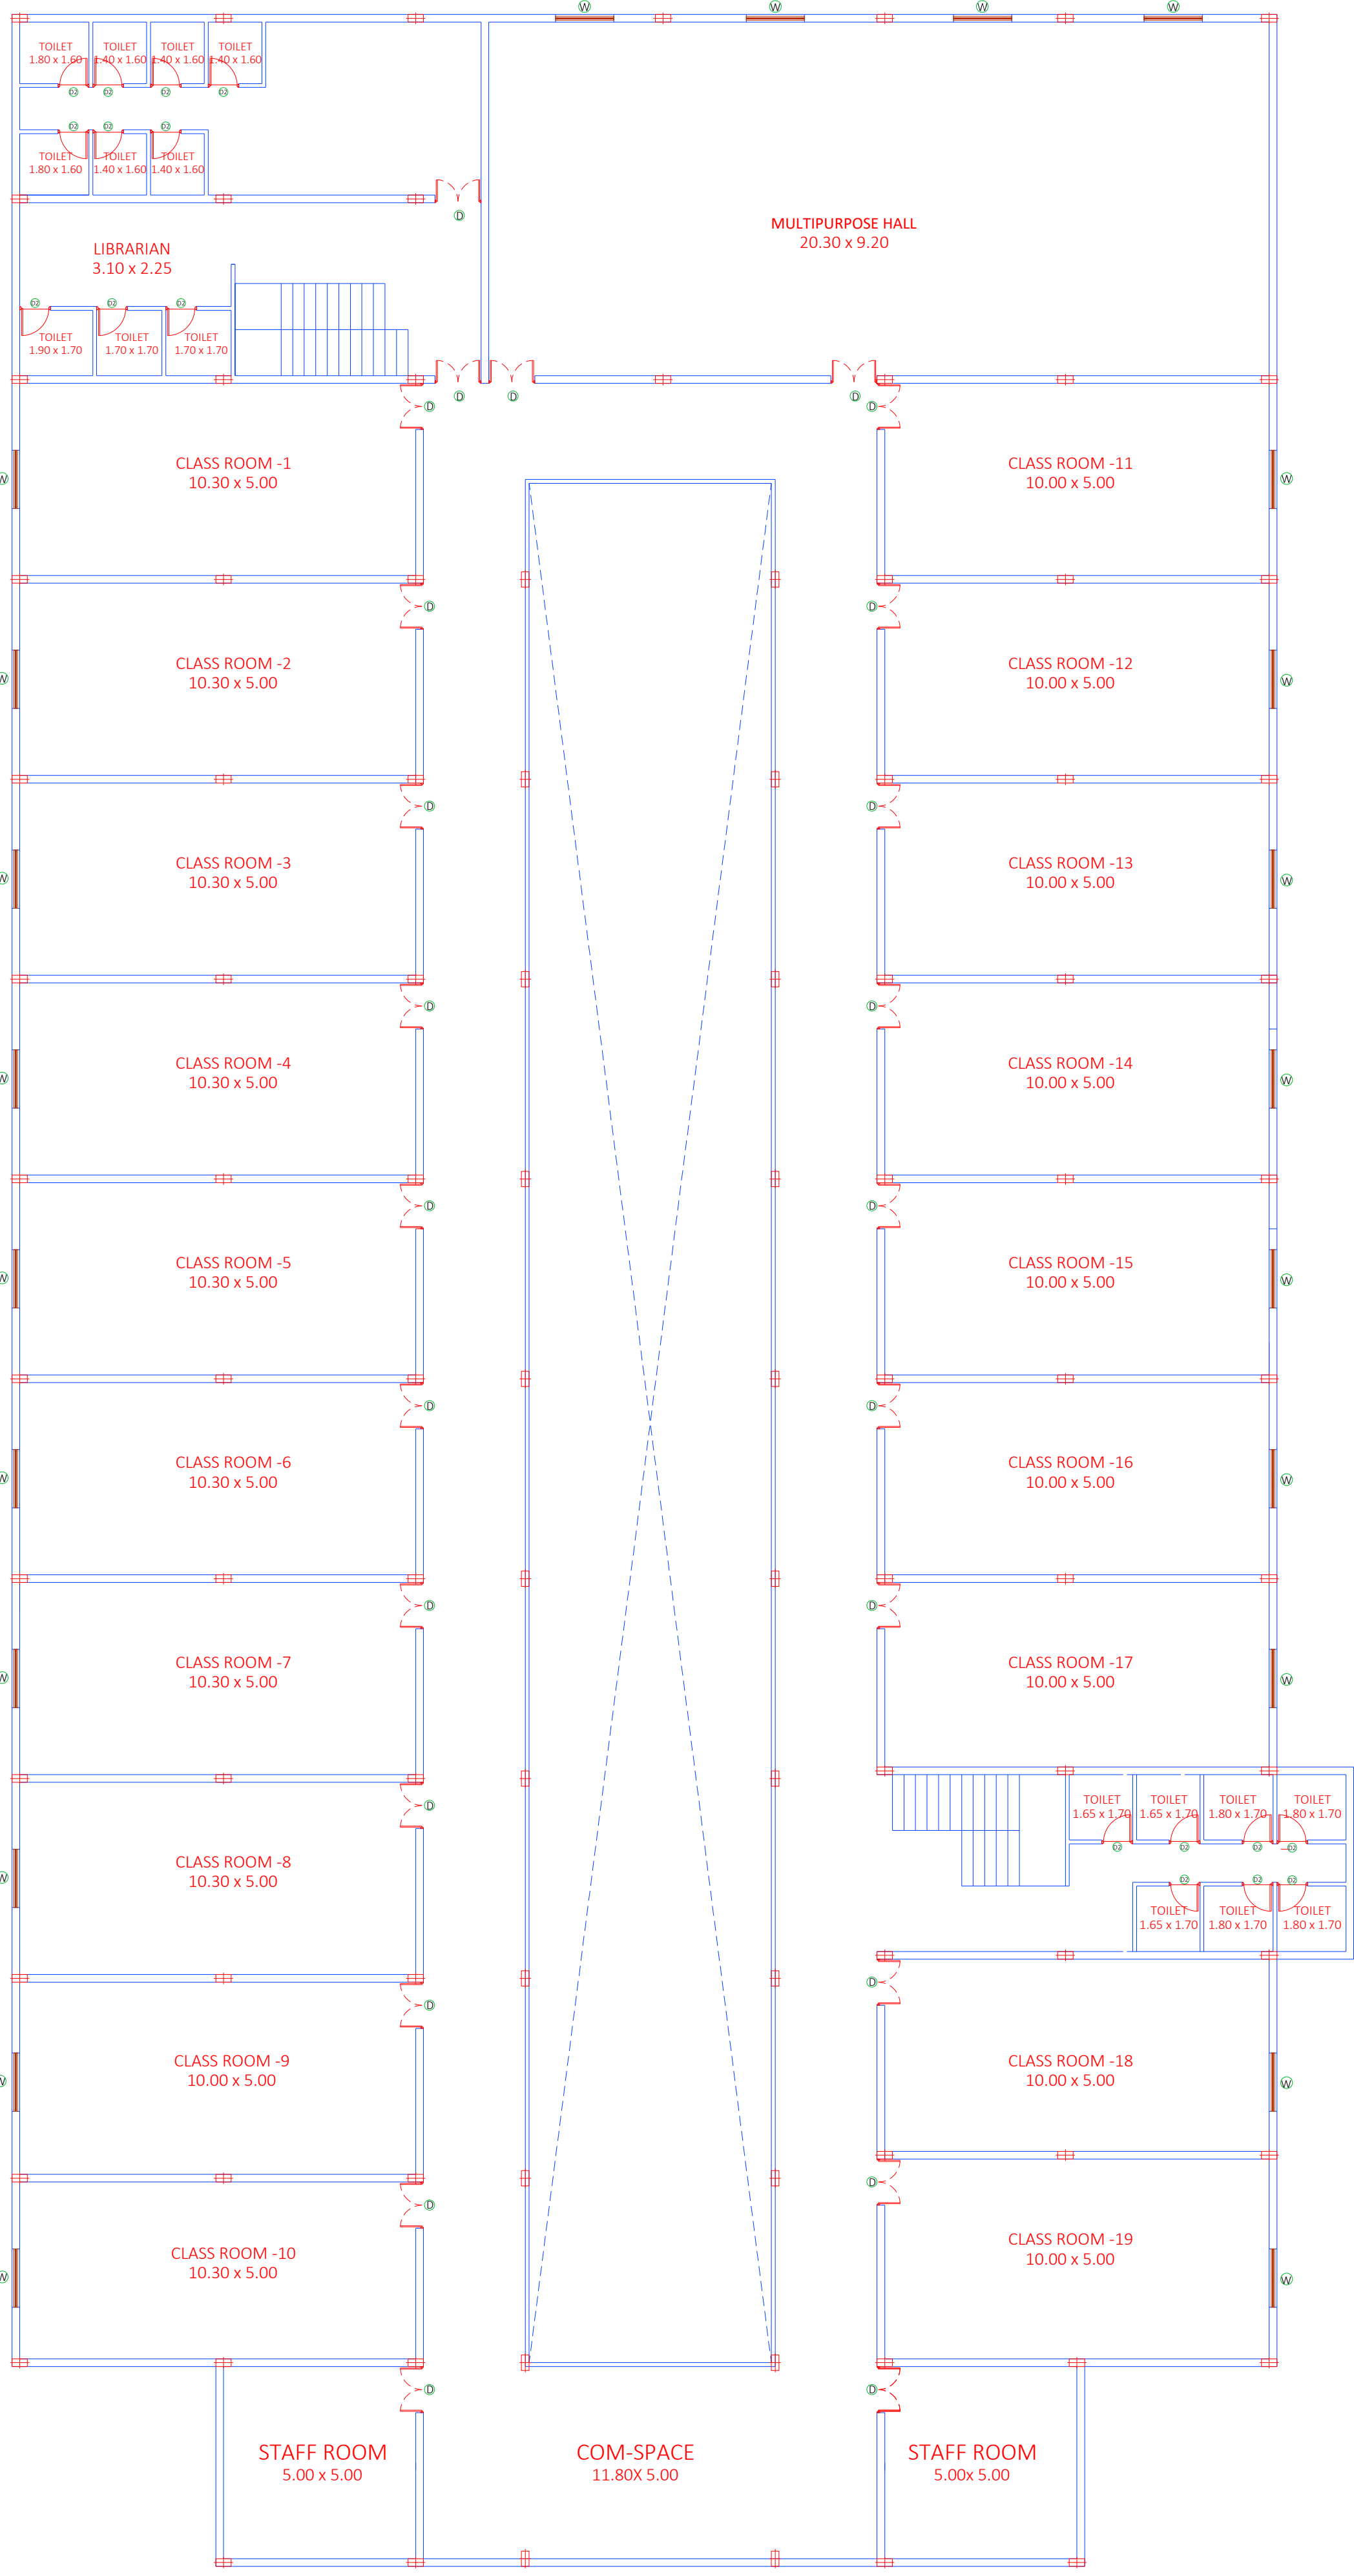

EXSITING FIRST FLOOR

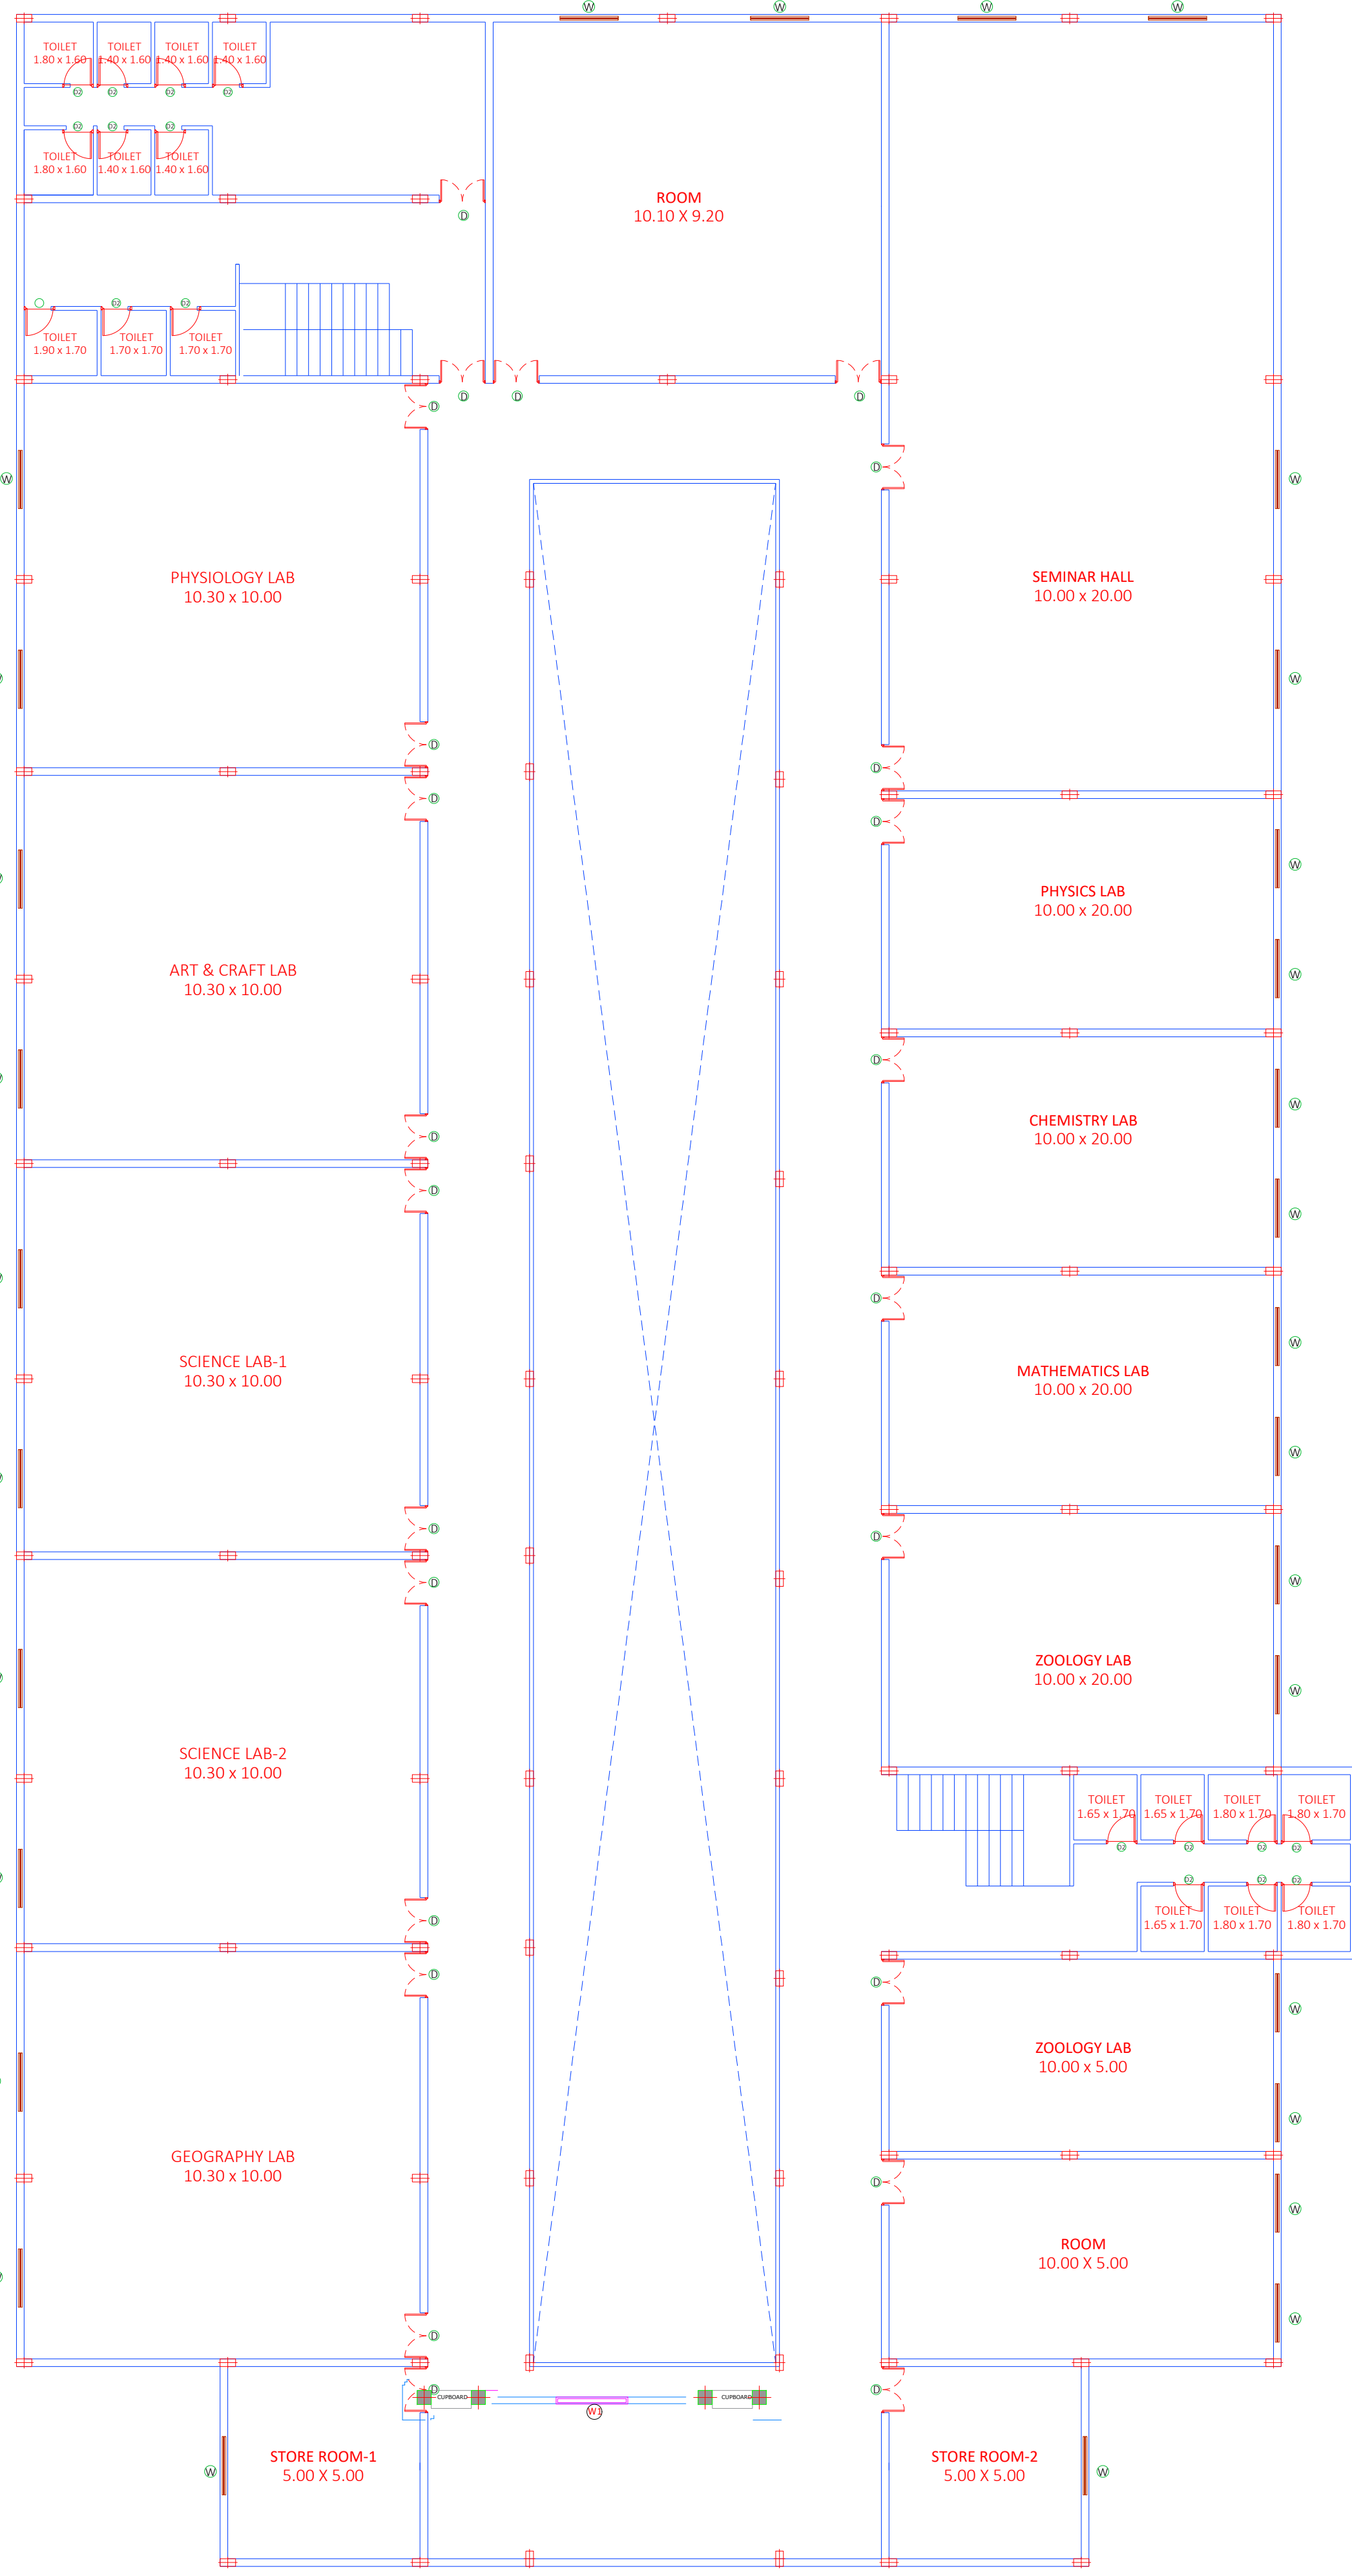

EXSITING SECOND FLOOR

GENERAL NOTES

ALL THE DIMENSIONS INDICATED ARE IN FEET-INCHES AND ARE FINISHED DIMENSIONS

ALL THE DIMENSIONS INDICATED IN THIS DRAWING ARE TO BE CHECKED AND VERIFIED AT THE SITE PRIOR TO THE COMMENCEMENT OF WORK BY THE CONTRACTOR

NO DIMENSIONS ARE TO BE SCALED FROM THIS DRAWING

DETAIL OF LAND KHASRA

745/1, 746/1, 740, 744/1

REVISED CONSTRUCTION DETAIL

TOTAL SITE AREA = 2.598 ACRE (10517.00 SqMt)

TOTAL OPEN AREA = (8405.5 SqMt)

FLOOR	BUILTUP AREA
GROUND FLOOR	2111.50 Sqmt 23727.99 Sqft
FIRST FLOOR	2111.50 Sqmt 23727.99 Sqft
SECOND FLOOR	2111.50 Sqmt 23727.99 Sqft
TOTAL BUILTUP AREA	6334.50 Sqmt 68183.97 Sqft

CLIENT

ARYAVART UNIVERSITY
A.P.S SHIKSHA PRASAR SAMITI NH-46 VILL.
JHARKHEDA TEHSHIL SHYAMPUR
DISTT.SHEOR MP

DWG. NO.	DETAILED BY	CHECKED BY
BW.GF.1.0	SHRIJEET	DEEPAK JHA
	SCALE	DATE
	N.T.S.	07-03-2022

NORTH



ALL MEASUREMENT MUST BE CHECKED

TITLE

SCHOOL OF EDUCATION BLOCK

APPROVAL AND STAMP

STRUCTURAL CONSULTANT

CONSULT RAJ
E-7/L-230, ARERA COLONY
BHOPAL-46, PH.4225262

ARCHITECTURAL CONSULTANT

ARCHITECTURE DESIGN STRATEGIES, BHOPAL

THIS DRAWING IS COPYRIGHTED. IT IS PROPERTY OF ARCHITECTURE DESIGN STRATEGIES, BHOPAL AND IS NOT TO BE REPRODUCED, SUPPLIED, HANDED OVER TO A THIRD PARTY OR USED FOR PURPOSE OTHER THEN FOR WHICH IT HAS BEEN INTENDED.

ARCHITECTURE DESIGN STRATEGIES

17, 2ND FLOOR, METRO PLAZA
BITTAN MARKET,
E-S. ARERA COLONY
BHOPAL - 462016
TEL : +91-8602569219,
8109819171